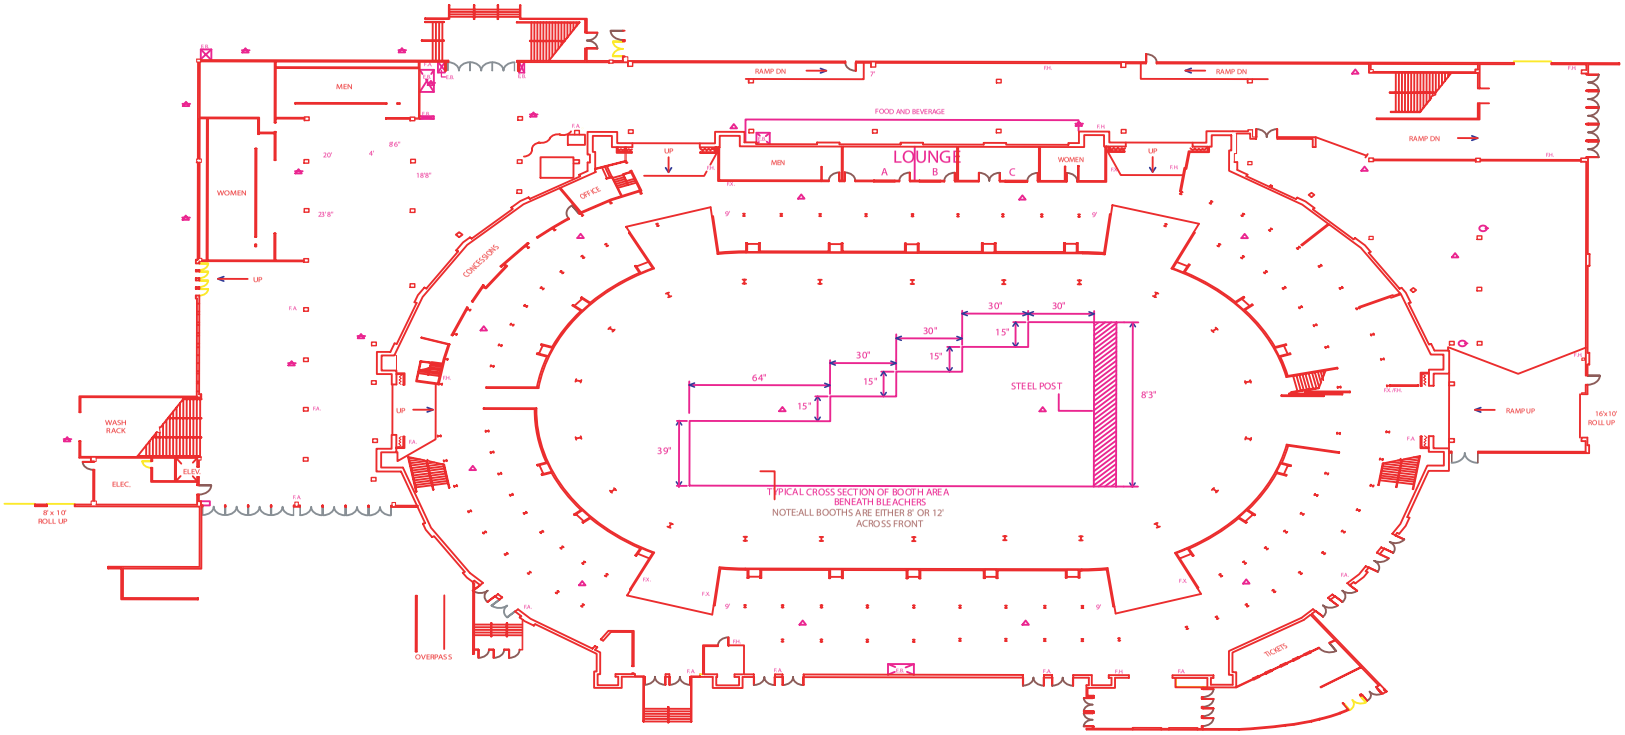

NATIONAL WESTERN STOCK SHOW

JANUARY 6 -21, 2001

STADIUM ARENA FIRST FLOOR

THE TOTAL SHOW

by Freeman

SHOW LEGEND & BOOTH COUNT

- WATER OUTLET (FLOOR)
- FLOOR DRAIN
- DRAIN W/ WATER OUTLET

F.A. - FIRE PULL STATION
F.X. - FIRE EXTINGUISHER
F.H. - FIRE HOSE CONNECTION
E.B. - ELECTR OL BREAKER BOXES

DISCLAIMER

EVERY EFFORT HAS BEEN MADE TO ENSURE THE ACCURACY OF ALL INFORMATION CONTAINED ON THIS FLOORPLAN.

HOWEVER, NO WARRANTIES, EITHER EXPRESSED OR IMPLIED, ARE MADE WITH RESPECT TO THIS FLOORPLAN.

IF THE LOCATION OF BUILDING COLUMNS, UTILITIES OR OTHER ARCHITECTURAL COMPONENTS OF THE FACILITY IS A CONSIDERATION IN THE CONSTRUCTION OR USAGE OF AN EXHIBIT, IT IS THE SOLE RESPONSIBILITY OF THE EXHIBITOR TO PHYSICALLY INSPECT THE FACILITY TO VERIFY ALL DIMENSIONS AND LOCATIONS. AND LOCATIONS.

COPYWRIGHT 1995, FREEMAN DECORATING CO. ALL RIGHTS RESERVED.

REVISIONS

No	DATE	INITIAL
1	02/01/00	LAH
2		
3		
4		

0' 10' 20' 30' 40' 50'

SHOW NAME	N.W.S.S.
LOCATION	STADIUM ARENA FIRST FLOOR
SHOW DATES	1/8-23/2000
FILE SENT TO THE WRSHOP	00:00
JOB NO	027239
ACCOUNT EXEC	GR
FILE NAME	
DRAWN BY	
DIRECTED BY	RG

Prepared by:

Freeman Decorating Company
Denver Colorado